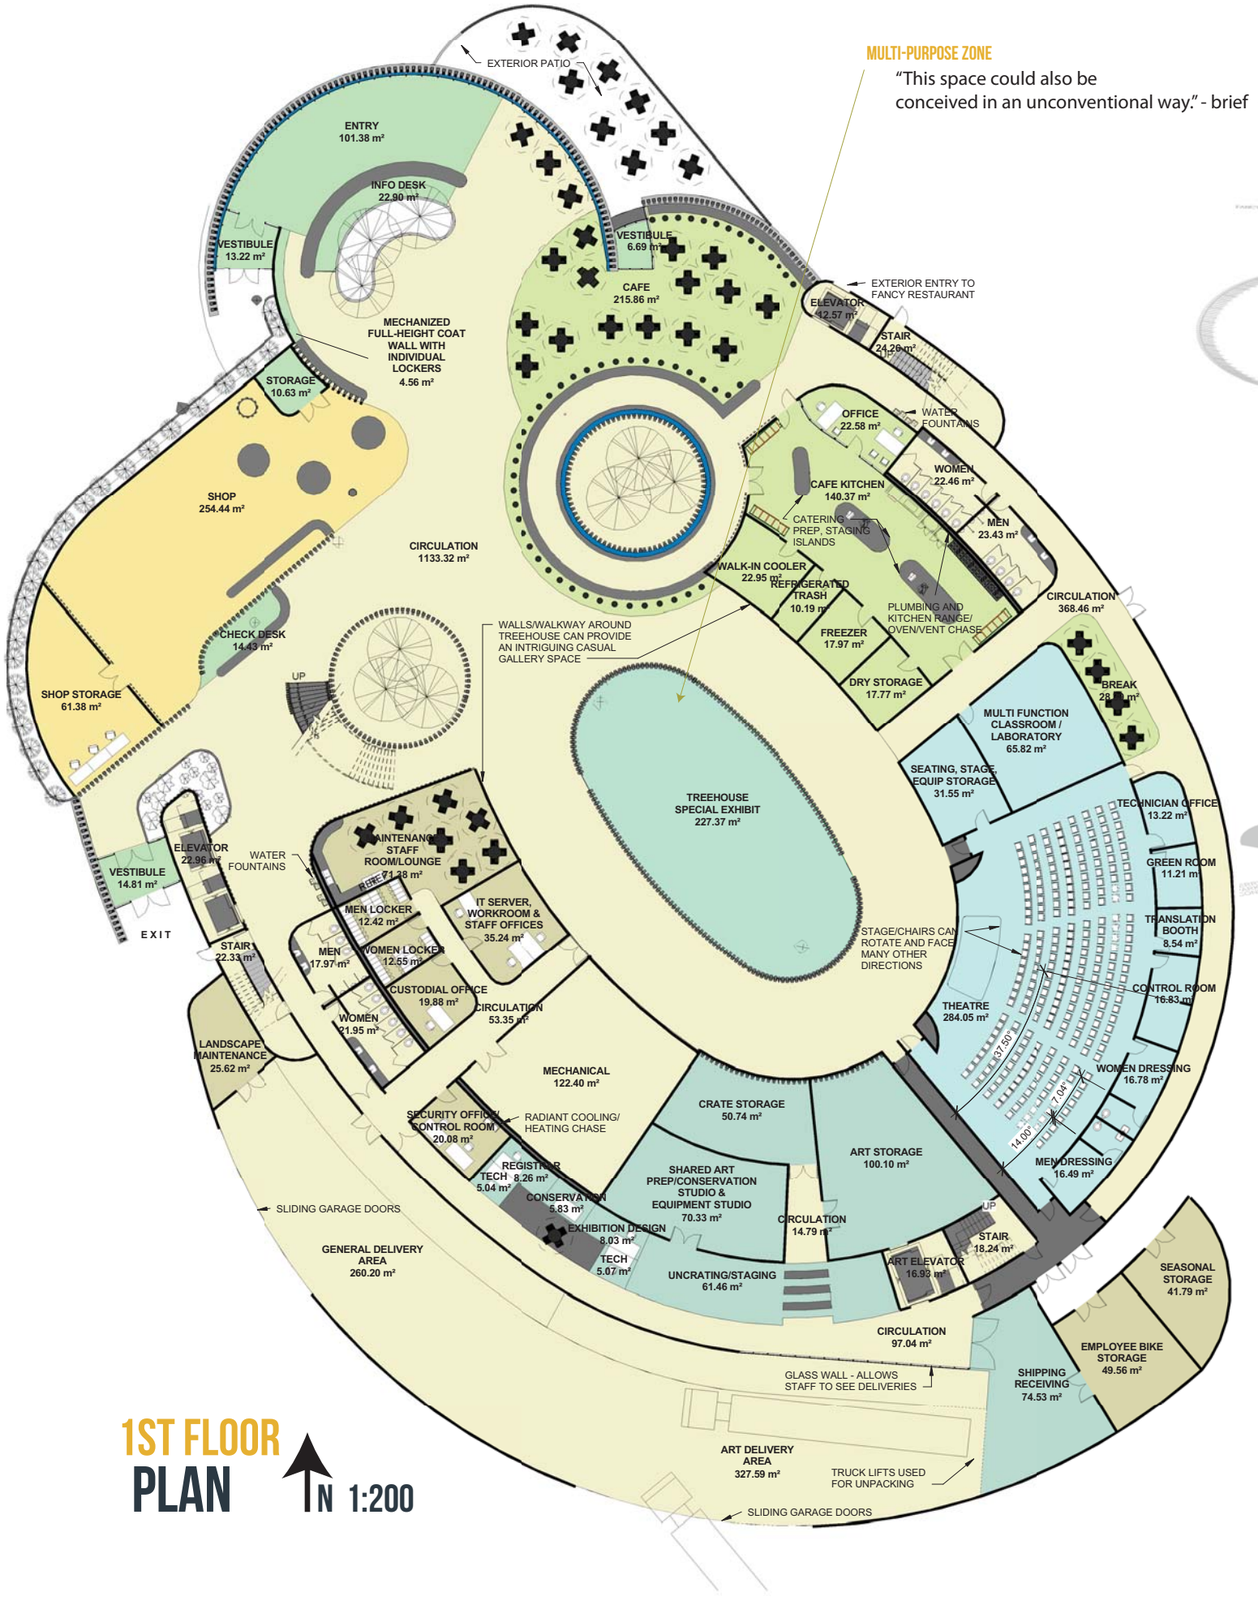

MULTI-PURPOSE ZONE

"This space could also be conceived in an unconventional way." - brief

1ST FLOOR PLAN

N 1:200

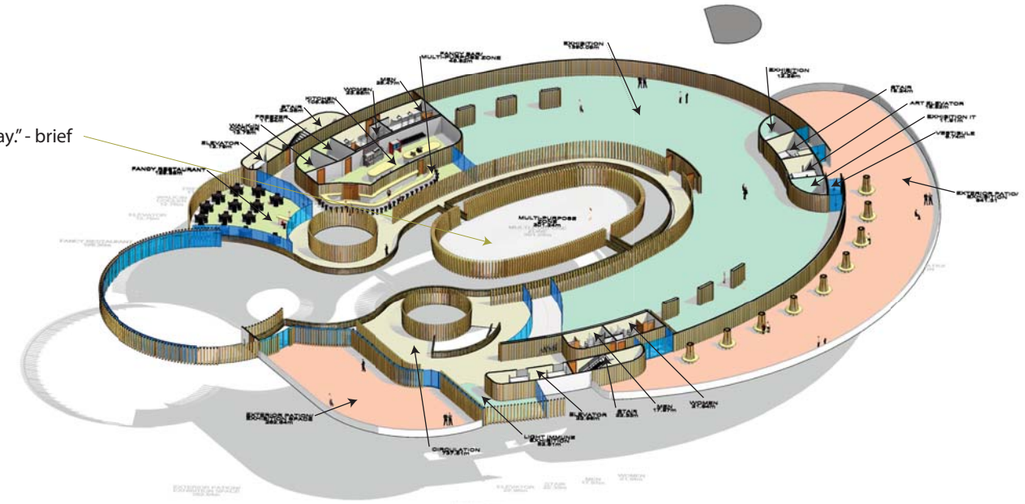

3RD FLOOR PLAN/SECTION

N 1:250

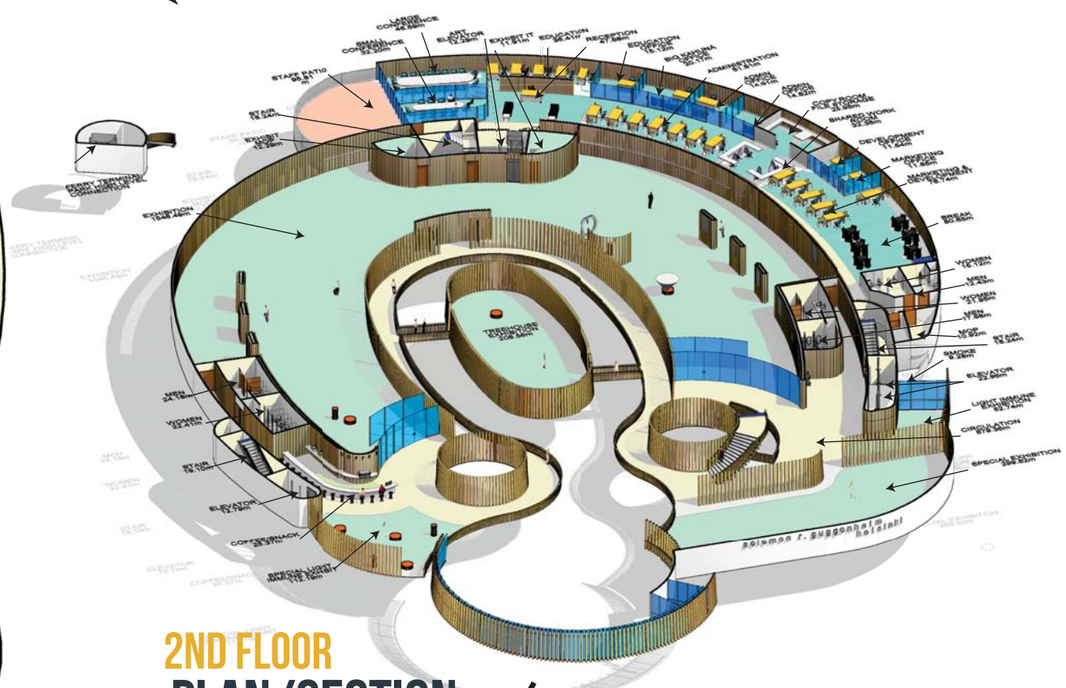

2ND FLOOR PLAN/SECTION

N N.T.S.

notes to jurors:

- Walls are diagramatic at this point and will be furred out; offices will have windows towards the park, and skylights centered on the seats of the exterior exhibition space above. All data/electric to be contained in double wythe walls, ceiling, or floor.
- The intent of naturally lighting the galleries could be accomplished with small solar tubes between the tigthly spaced columns. There may be, but I am not aware of any structure that does this. It would allow soft, fluffy light around the perimeter of the galleries - dappled between the columns.
- Stage 2 will flush out a myriad of details.

Department Schedule

Level	Name	Area
Collections Storage & Management		
FLOOR 1	SHARED ART PREP/CONSERVATION STUDIO & EQUIPMENT STUDIO	70.33 m²
FLOOR 1	ART STORAGE	100.10 m²
FLOOR 1	TECH	5.04 m²
FLOOR 1	TECH	5.07 m²
FLOOR 1	CONSERVATION	5.83 m²
FLOOR 1	CRATE STORAGE	50.74 m²
FLOOR 1	EXHIBITION DESIGN	8.03 m²
FLOOR 1	UNCRATING/STAGING	61.46 m²
FLOOR 1	SHIPPING RECEIVING	74.53 m²
FLOOR 1	REGISTRAR	8.26 m²
		389.40 m²
Dining		
FLOOR 1	CAFE	216.02 m²
FLOOR 1	CAFE KITCHEN	140.37 m²
FLOOR 1	BREAK	28.39 m²
FLOOR 1	DRY STORAGE	17.77 m²
FLOOR 1	FREEZER	17.97 m²
FLOOR 1	WALK-IN COOLER	22.95 m²
FLOOR 1	OFFICE	22.58 m²
FLOOR 1	REFRIGERATED TRASH	10.19 m²
FLOOR 2	COFFEE/SNACK	25.37 m²
FLOOR 3	FANCY RESTAURANT	130.11 m²
FLOOR 3	KITCHEN	107.69 m²
FLOOR 3	FREEZER	11.84 m²
FLOOR 3	WALK-IN	12.78 m²
		764.03 m²
Exhibition		
FLOOR 1	TREEHOUSE SPECIAL EXHIBIT	227.37 m²
FLOOR 2	EXHIBITION	1546.49 m²
FLOOR 2	SPECIAL EXHIBITION	299.82 m²
FLOOR 2	SPECIAL LIGHT IMMUNE EXHIBIT	112.19 m²
FLOOR 2	TREEHOUSE EXHIBITION	208.56 m²
FLOOR 2	EXHIBIT IT	11.91 m²
FLOOR 2	EXHIBIT MOP	12.29 m²
FLOOR 2	LIGHT IMMUNE EXHIBITION	52.74 m²
FLOOR 3	EXHIBITION	1389.97 m²
FLOOR 3	EXHIBITION IT	11.91 m²
FLOOR 3	EXHIBITION MOP	12.29 m²
FLOOR 3	LIGHT IMMUNE EXHIBITION	52.61 m²
		3938.17 m²
Maintenance & Operations		
FLOOR 1	SEASONAL STORAGE	41.79 m²
FLOOR 1	IT SERVER, WORKROOM & STAFF OFFICES	35.24 m²
FLOOR 1	SECURITY OFFICE/ CONTROL ROOM	20.08 m²
FLOOR 1	MAINTENANCE STAFF ROOM/LOUNGE	71.38 m²
FLOOR 1	MEN LOCKER	12.42 m²
FLOOR 1	WOMEN LOCKER	12.55 m²
FLOOR 1	CUSTODIAL OFFICE	19.88 m²
FLOOR 1	LANDSCAPE MAINTENANCE	25.62 m²
FLOOR 1	EMPLOYEE BIKE STORAGE	49.56 m²
		288.53 m²
Multi Purpose Zone		
FLOOR 3	MULTI-PURPOSE ZONE	301.24 m²
		301.24 m²
Offices		
OFFICE LEVEL	MARKETING & DEVELOPMENT	76.74 m²
OFFICE LEVEL	SHARED WORK ROOM	32.38 m²
OFFICE LEVEL	LARGE CONFERENCE	46.59 m²
OFFICE LEVEL	SMALL CONFERENCE	32.20 m²
OFFICE LEVEL	BREAK	81.28 m²
OFFICE LEVEL	RECEPTION	47.88 m²
OFFICE LEVEL	EDUCATION	36.41 m²
OFFICE LEVEL	COPY ROOM, FILE STORAGE	25.95 m²
OFFICE LEVEL	MARKETING OFFICE	11.85 m²
OFFICE LEVEL	DEVELOPMENT OFFICE	11.54 m²
OFFICE LEVEL	EDUCATION OFFICE	15.12 m²
OFFICE LEVEL	BIG KAHUNA OFFICE	20.17 m²
OFFICE LEVEL	ADMIN OFFICE	14.91 m²
OFFICE LEVEL	ADMIN OFFICE	14.62 m²
OFFICE LEVEL	ADMINISTRATION	81.81 m²
		549.66 m²
Programs and Events		
FLOOR 1	THEATRE	284.05 m²
FLOOR 1	CONTROL ROOM	16.83 m²
FLOOR 1	MEN DRESSING	16.49 m²
FLOOR 1	WOMEN DRESSING	16.78 m²
FLOOR 1	MULTI FUNCTION CLASSROOM / LABORATORY	65.82 m²
FLOOR 1	TRANSLATION BOOTH	8.54 m²
FLOOR 1	TECHNICIAN OFFICE	13.22 m²
FLOOR 1	GREEN ROOM	11.21 m²
FLOOR 1	SEATING, STAGE, EQUIP STORAGE	31.55 m²
		464.47 m²
Retail		
FLOOR 1	SHOP	254.44 m²
FLOOR 1	SHOP STORAGE	61.38 m²
		315.83 m²
Unassigned Areas		
FLOOR 1	STAIR	22.33 m²
FLOOR 1	MEN	23.43 m²
FLOOR 1	WOMEN	22.46 m²
FLOOR 1	MEN	17.97 m²
FLOOR 1	WOMEN	21.95 m²
FLOOR 1	STAIR	24.26 m²
FLOOR 1	STAIR	18.24 m²
FLOOR 1	ELEVATOR	22.96 m²
FLOOR 1	ART ELEVATOR	16.93 m²
FLOOR 1	ELEVATOR	12.57 m²
FLOOR 1	GENERAL DELIVERY AREA	260.20 m²
FLOOR 1	ART DELIVERY AREA	326.98 m²
FLOOR 1	CIRCULATION	1135.06 m²
FLOOR 1	CIRCULATION	368.46 m²
FLOOR 1	MECHANICAL	122.40 m²
FLOOR 1	CIRCULATION	97.04 m²
FLOOR 1	CIRCULATION	53.35 m²
FLOOR 1	CIRCULATION	14.79 m²
FLOOR 2	MEN	17.98 m²
FLOOR 2	MEN	24.18 m²
FLOOR 2	MOP	10.92 m²
FLOOR 2	ELEVATOR	12.79 m²
FLOOR 2	STAIR	19.10 m²
FLOOR 2	CIRCULATION	879.36 m²
FLOOR 2	WOMEN	21.95 m²
FLOOR 2	WOMEN	22.41 m²
FLOOR 2	STAIRS	22.33 m²
FLOOR 2	ELEVATOR	22.96 m²
FLOOR 2	STAIR	18.24 m²
FLOOR 2	ART ELEVATOR	16.93 m²
OFFICE LEVEL	MEN	12.43 m²
OFFICE LEVEL	WOMEN	15.12 m²
OFFICE LEVEL	CIRCULATION	148.65 m²
FLOOR 3	MEN	17.97 m²
FLOOR 3	STAIR	22.33 m²
FLOOR 3	ELEVATOR	22.96 m²
FLOOR 3	WOMEN	21.94 m²
FLOOR 3	CIRCULATION	785.09 m²
FLOOR 3	WOMEN	23.88 m²
FLOOR 3	STAIR	18.24 m²
FLOOR 3	ART ELEVATOR	16.93 m²
FLOOR 3	VESTIBULE	5.74 m²
FLOOR 3	MEN	25.47 m²
		4807.27 m²
Visitor Services		
FLOOR 1	ENTRY	101.38 m²
FLOOR 1	VESTIBULE	13.22 m²
FLOOR 1	MECHANIZED FULL-HEIGHT COAT WALL WITH INDIVIDUAL LOCKERS	4.56 m²
FLOOR 1	VESTIBULE	6.69 m²
FLOOR 1	INFO DESK	22.90 m²
FLOOR 1	VESTIBULE	14.81 m²
FLOOR 1	CHECK DESK	14.43 m²
FLOOR 1	STORAGE	10.63 m²
		188.62 m²
Grand total		12007.20 m²

Department Schedule - Exterior Spaces

Level	Name	Area
Exterior Spaces		
FLOOR 2	SMOKE	9.28 m²
OFFICE LEVEL	STAFF PATIO	95.92 m²
FLOOR 3	EXTERIOR PATIO/EXHIBITION SPACE	262.64 m²
FLOOR 3	EXTERIOR PATIO / EXHIBITION	840.97 m²
		1208.81 m²
Grand total		1208.81 m²

september 10, 2014

solomon r. guggenheim
helsinki, finland

2